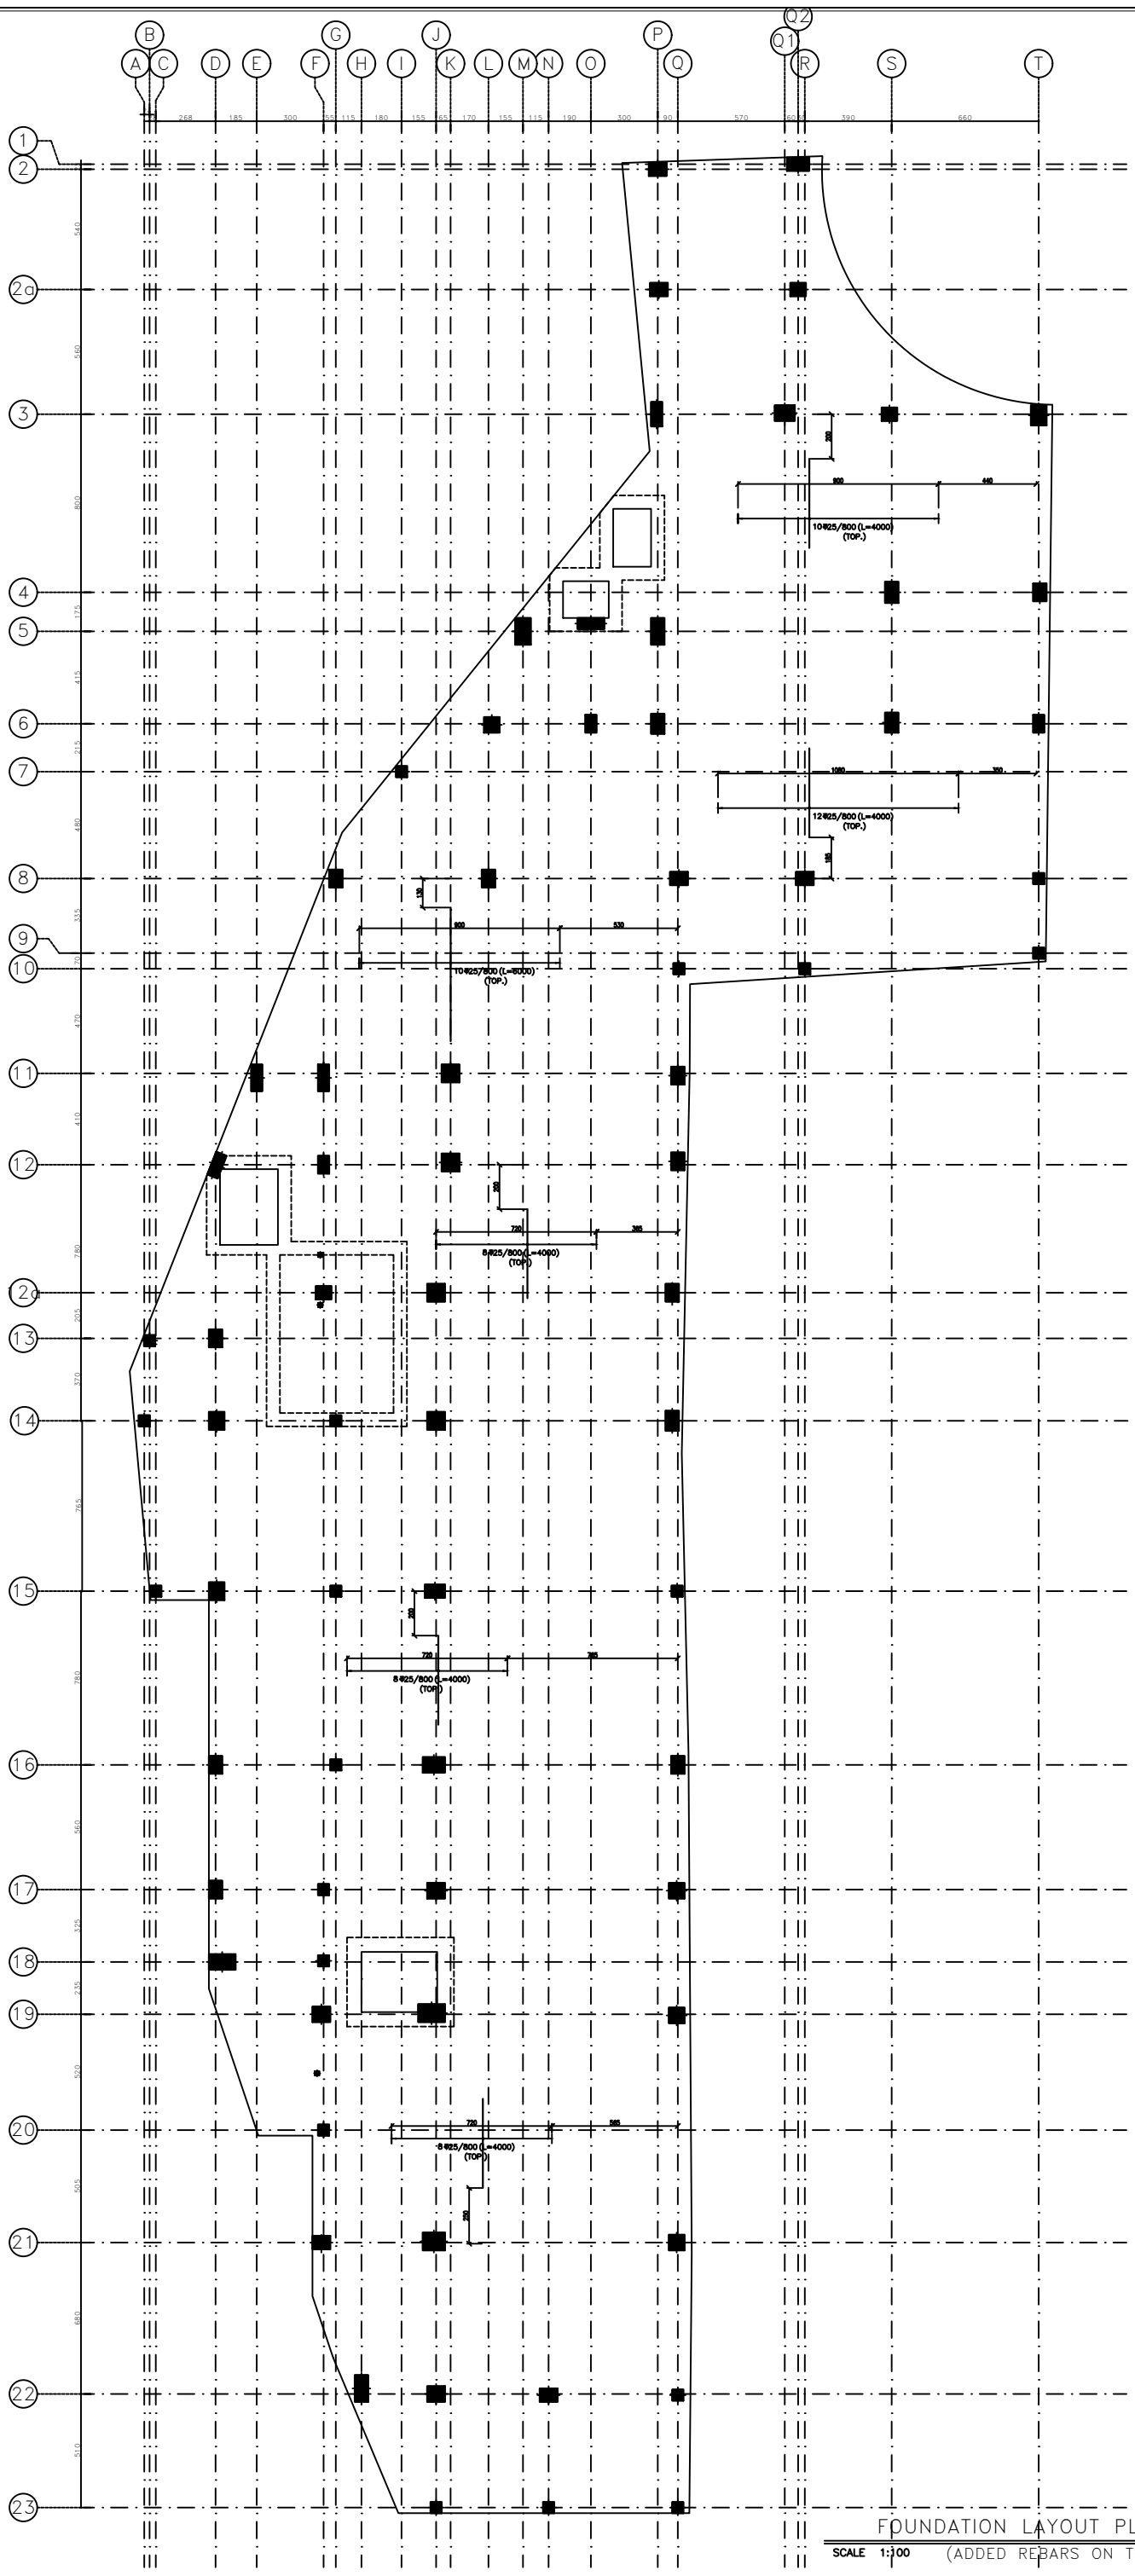

FOUNDATION LAYOUT PLAN

SCALE 1:100 (ADDED REBARS ON TOP; Y-DIR.)