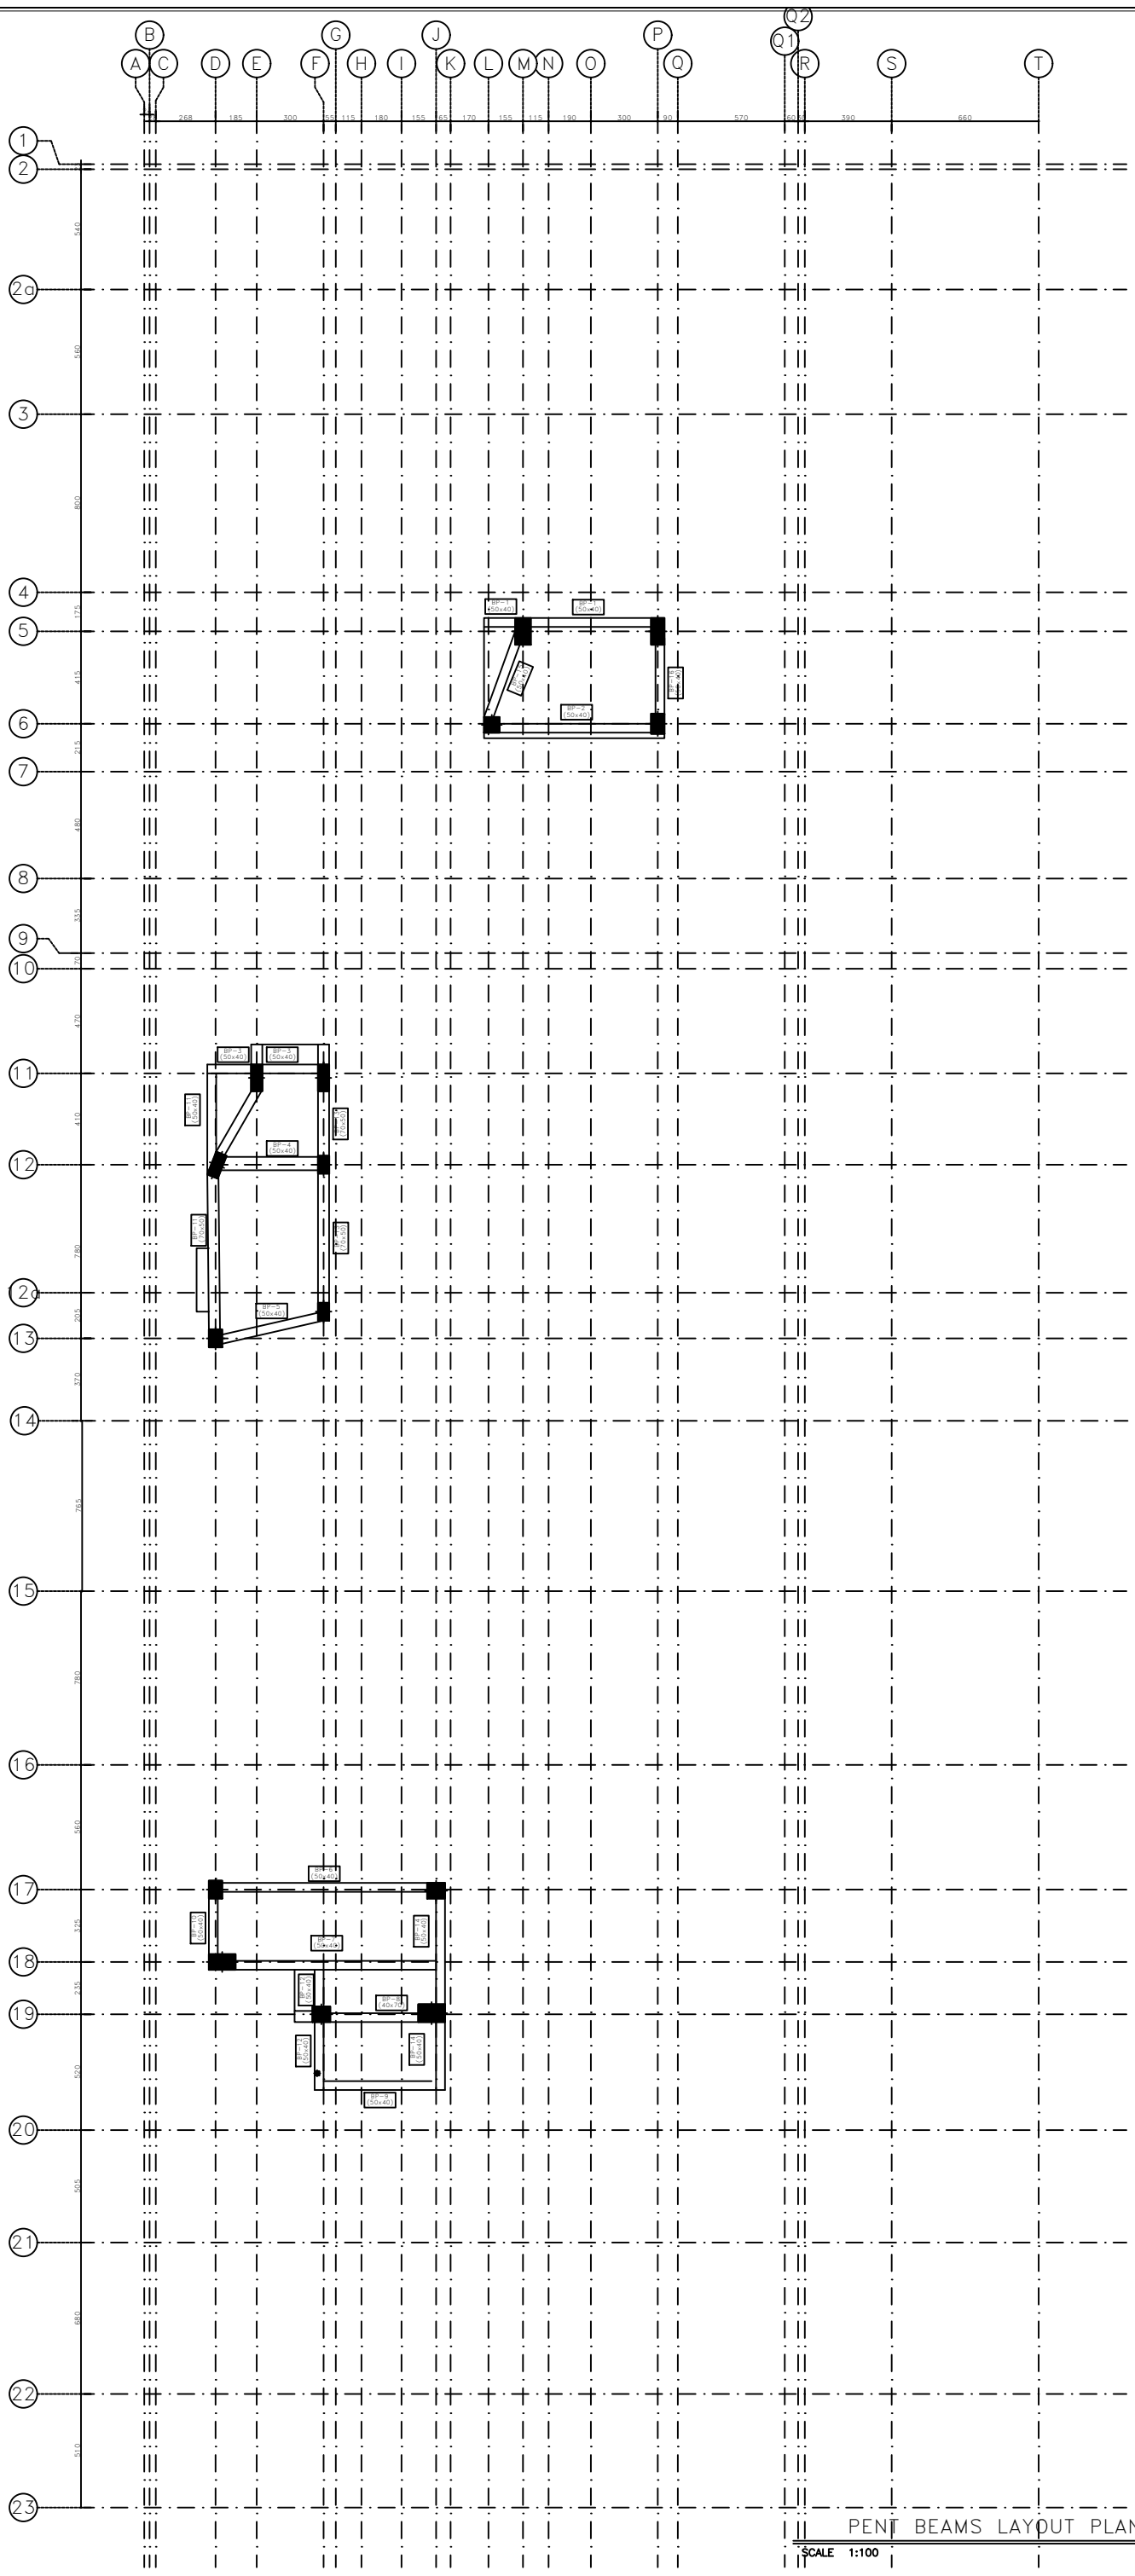

PENT BEAMS LAYOUT PLAN

SCALE 1:100